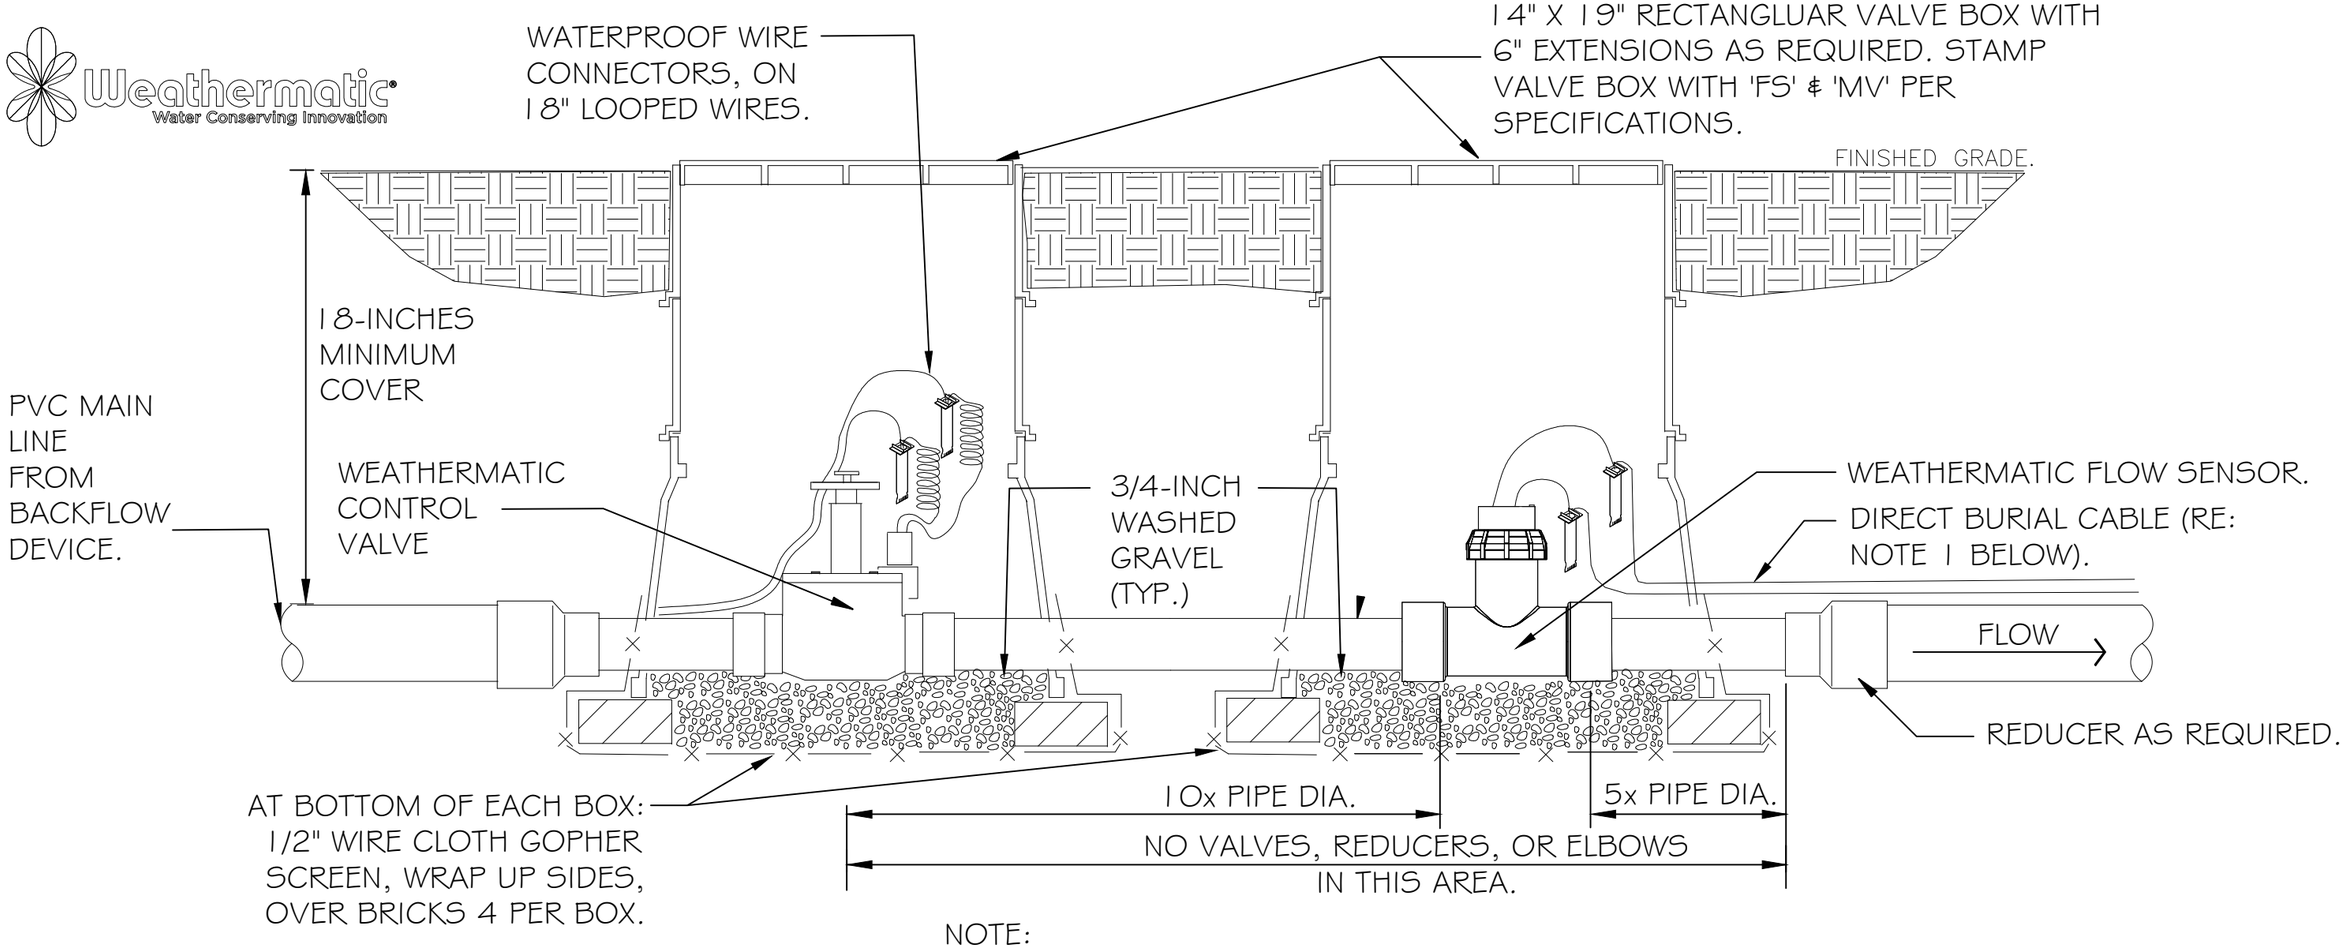

NOTE:

1. DIRECT BURIAL 1 PAIR, TWISTED SHIELDED CABLE-MINIMUM CONDUCTOR SIZE 20 AWG. DO NOT EXCEED 2,000 FEET IN LAYING DISTANCE FROM FLOW SENSOR TO IRRIGATION CONTROLLER
2. SIZE FLOW SENSOR BASED ON REQUIRED GPM NEEDED ON PROJECT.
3. MINIMUM DISTANCES BETWEEN ANY FITTING OR VALVE AND FLOW SENSOR ARE NOTED ABOVE.

00 Master Valve and Flow Sensor

NTS

DETAIL-FILE